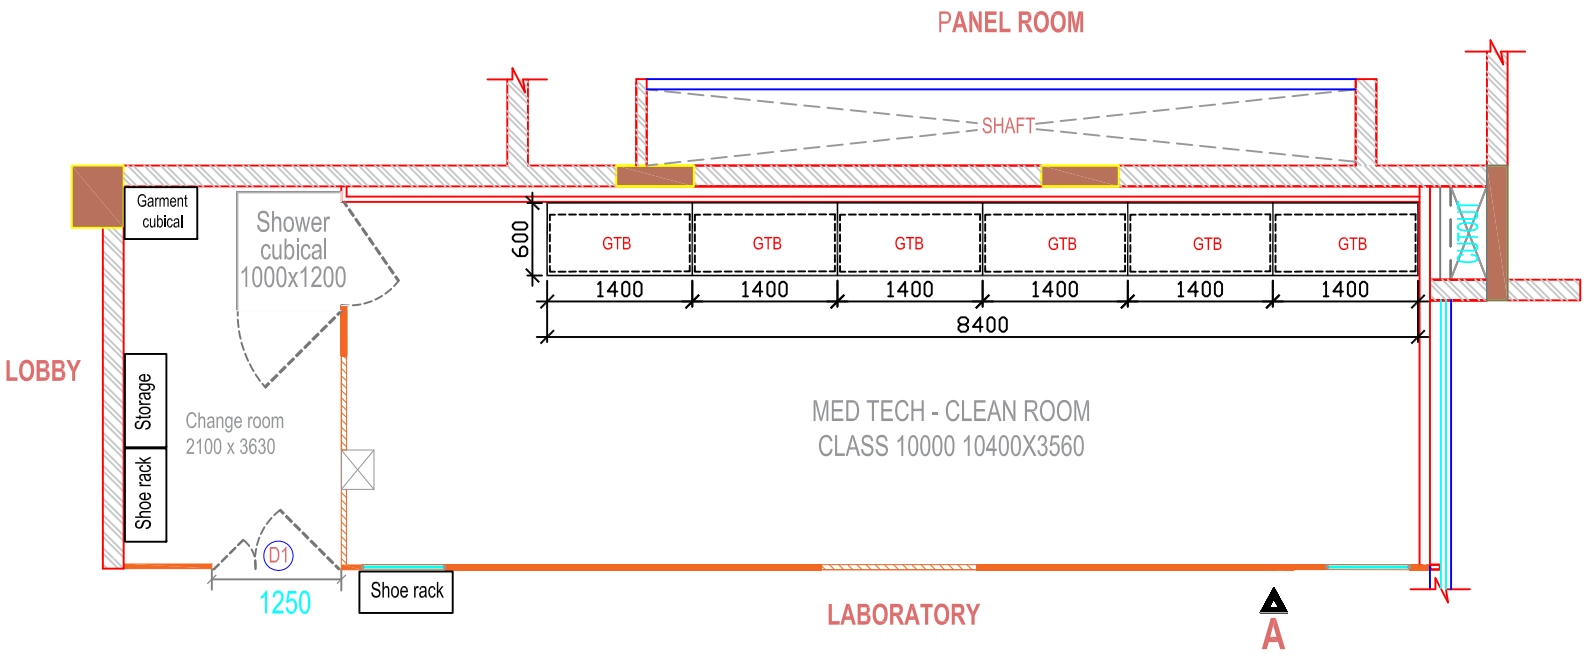

PLAN

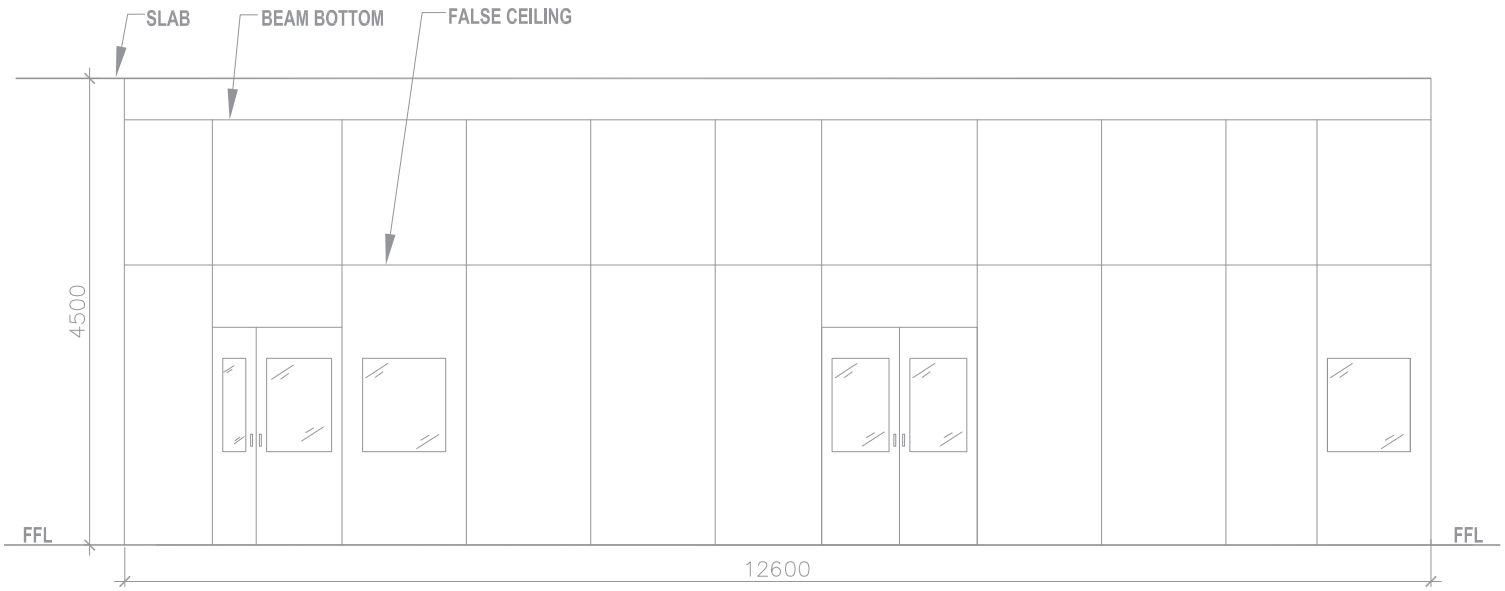

ELEVATION @ 'A'

SL.No	NOTES
1.	DO NOT SCALE THE DRAWING. READ THE DIMENSION ONLY.
2.	ALL DIMENSION ARE IN MM
3.	ANY DISCREPANCY OR AMBIGUITY SHALL BE BROUGHT TO THE NOTICE OF ARCHITECT INCHARGE BEFORE QUOTING
4.	THIS DRAWING IS TO BE READ WITH RELEVANT SPECIFICATION
5.	ALL SIZES SHOULD BE CHECKED AS PER SITE CONDITION

Sl. no	DESCRIPTION	SIZE IN MM	Qty
1.	Granite Table	1400x600x900	6
2.	Storage below Table	1350x400x900	6
3.	Low Storage	900x400x1000	1
4.	Shoe rack	900x350x1000	2
5.	White Board	900x1200	1

REV. No	DESCRIPTION	DATE

PROJECT	C-CAMP VERTICAL EXPANSION		
TITLE	BIO ENGINEERING CLEAN ROOM @THIRD FLOOR PLAN		
ARCHITECT : Savitha K.S	DEALT: Gautham.k	DATE : 2.07.2019	SCALE : NTS
DRG No:	NCBS/CCAMP/VE/TF-INT-20/A		

ncbs
NATIONAL CENTRE FOR BIOLOGICAL SCIENCES, TIFR,
GKVK CAMPUS, BELLARY ROAD, B'LORE-65.
PHONE Nos 3636421, 428 FAX 3636662, 675